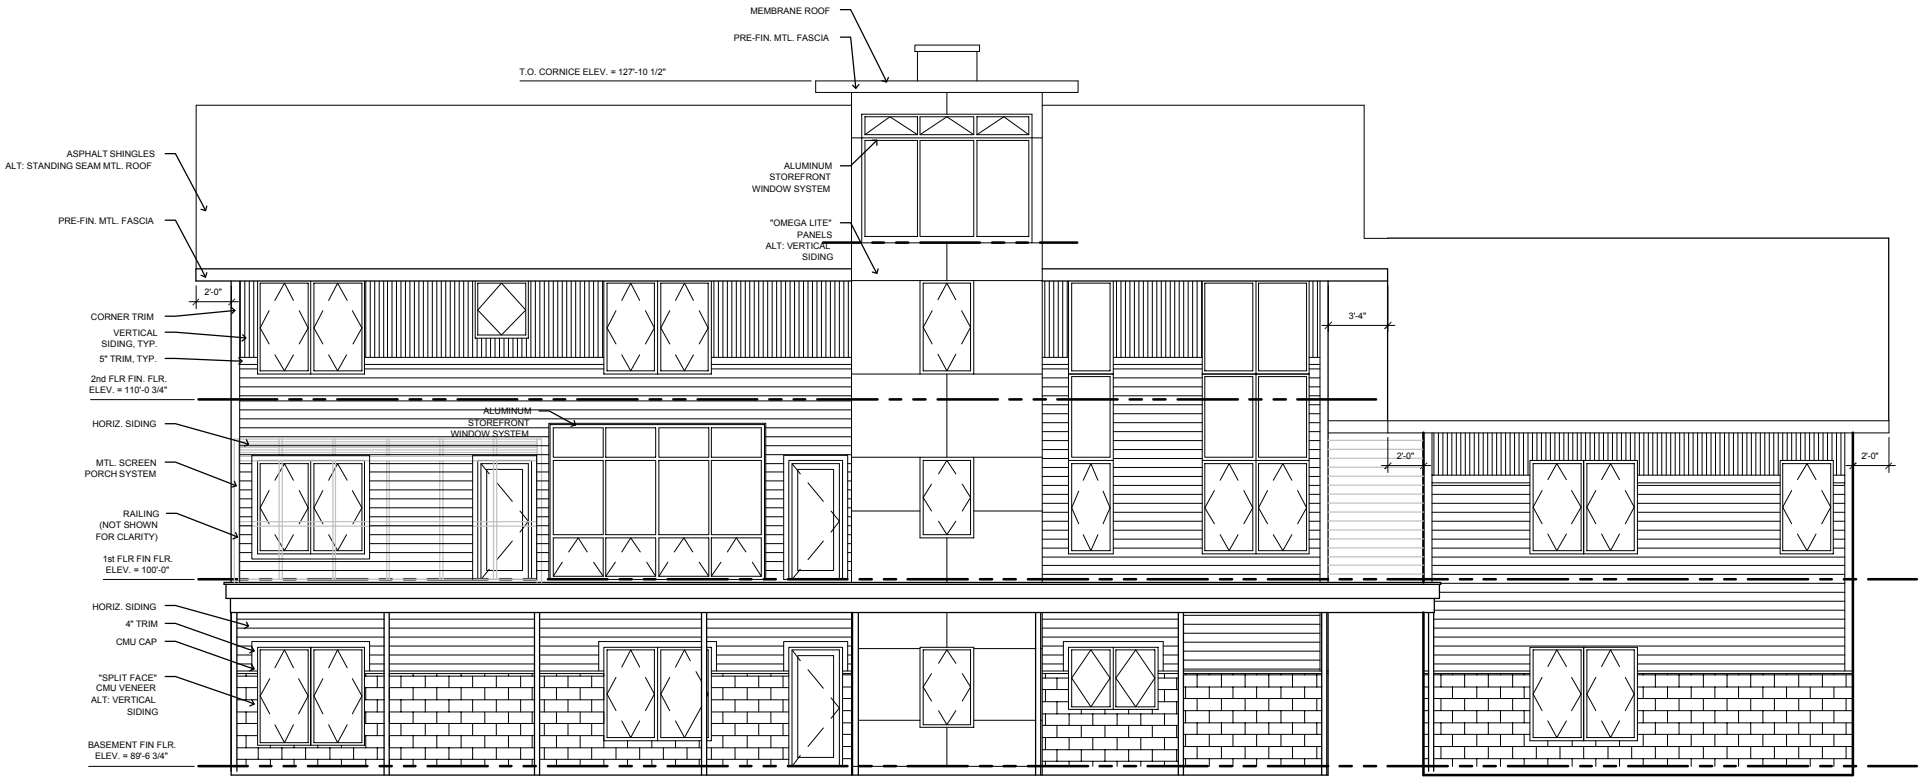

WEST ELEVATION

Copyright 2004 PMH