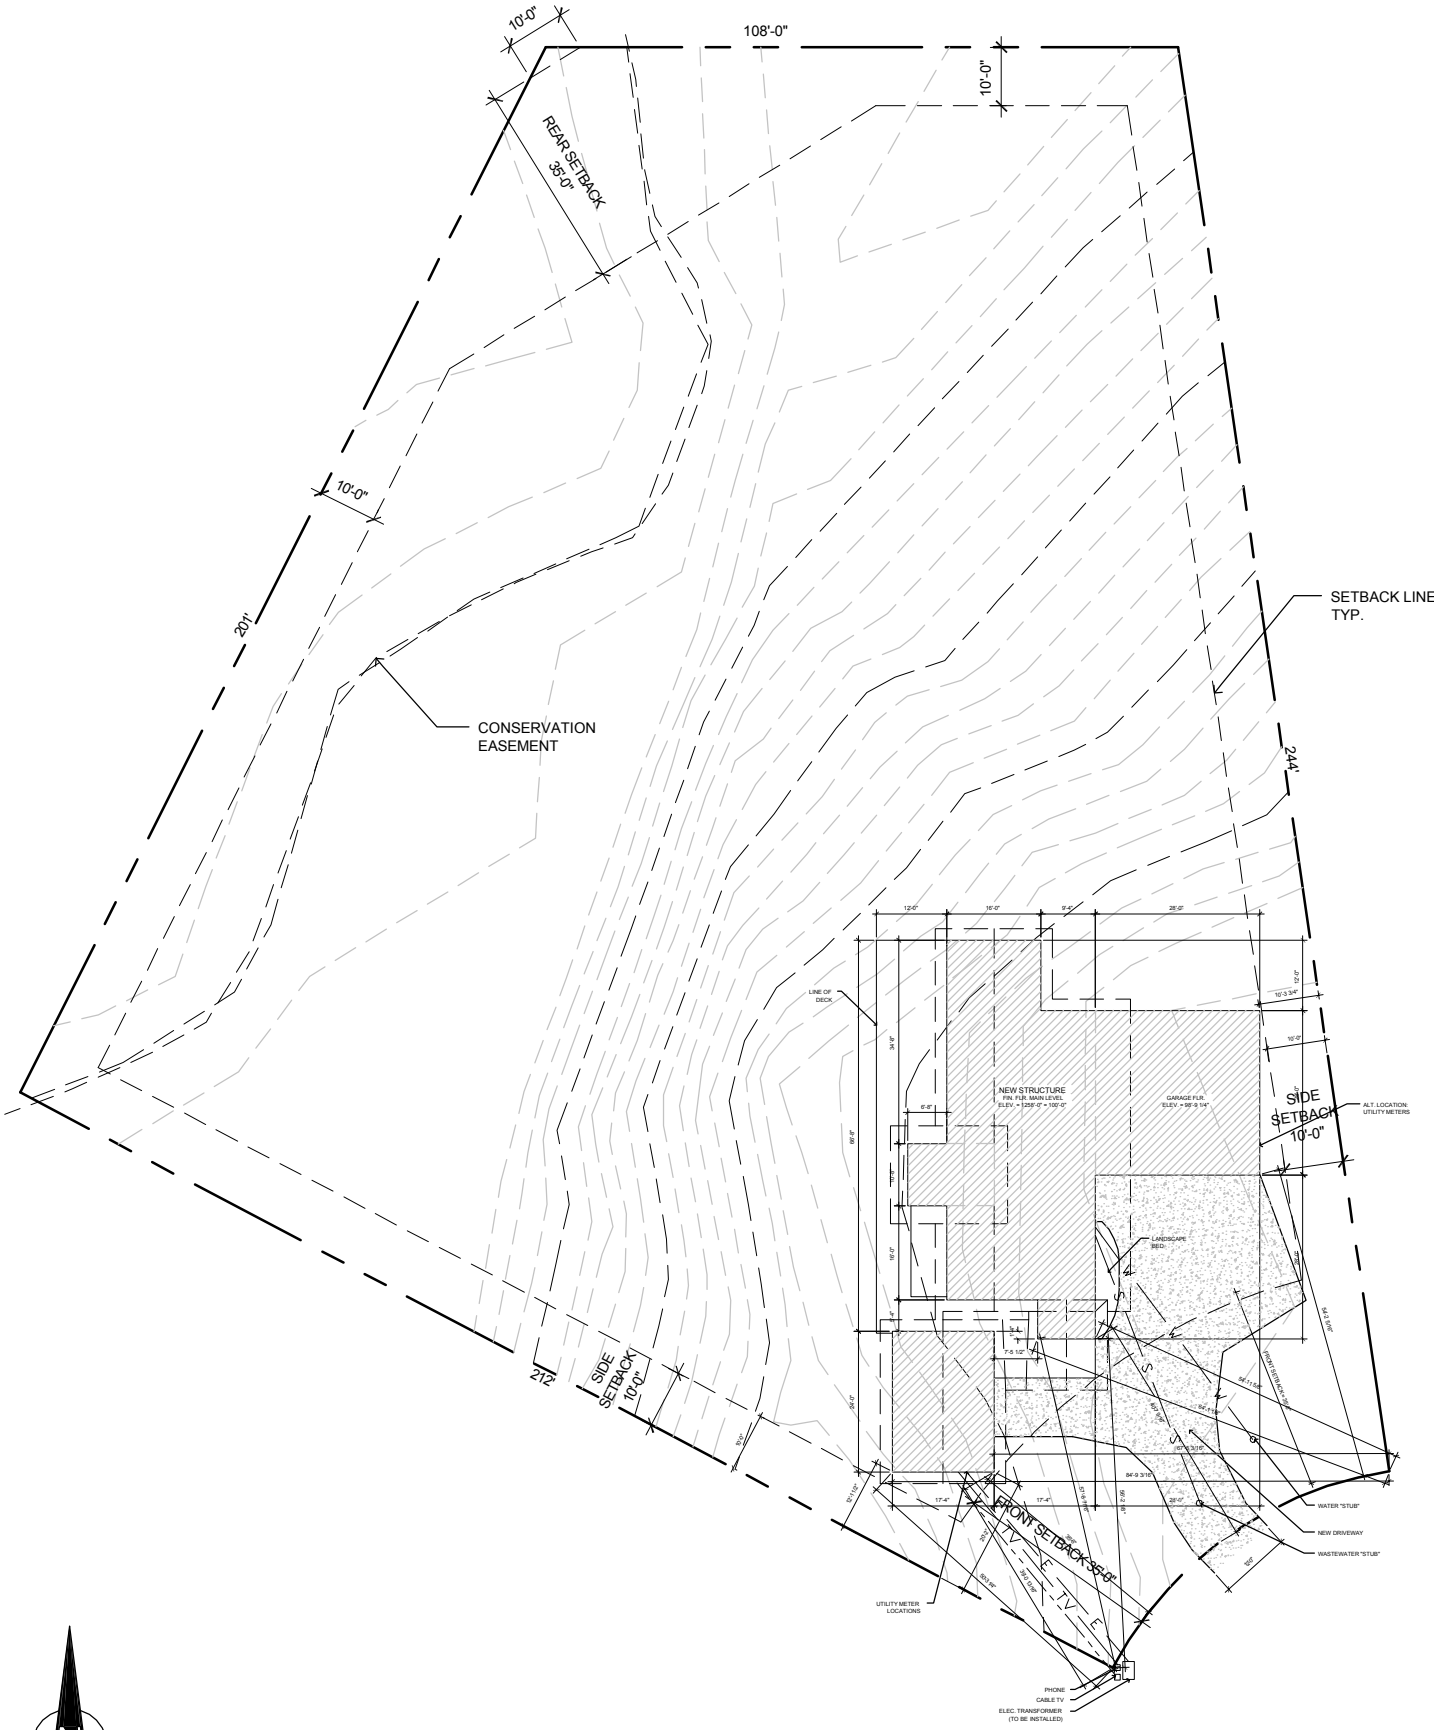

Copyright 2004 PMH

SITE PLAN